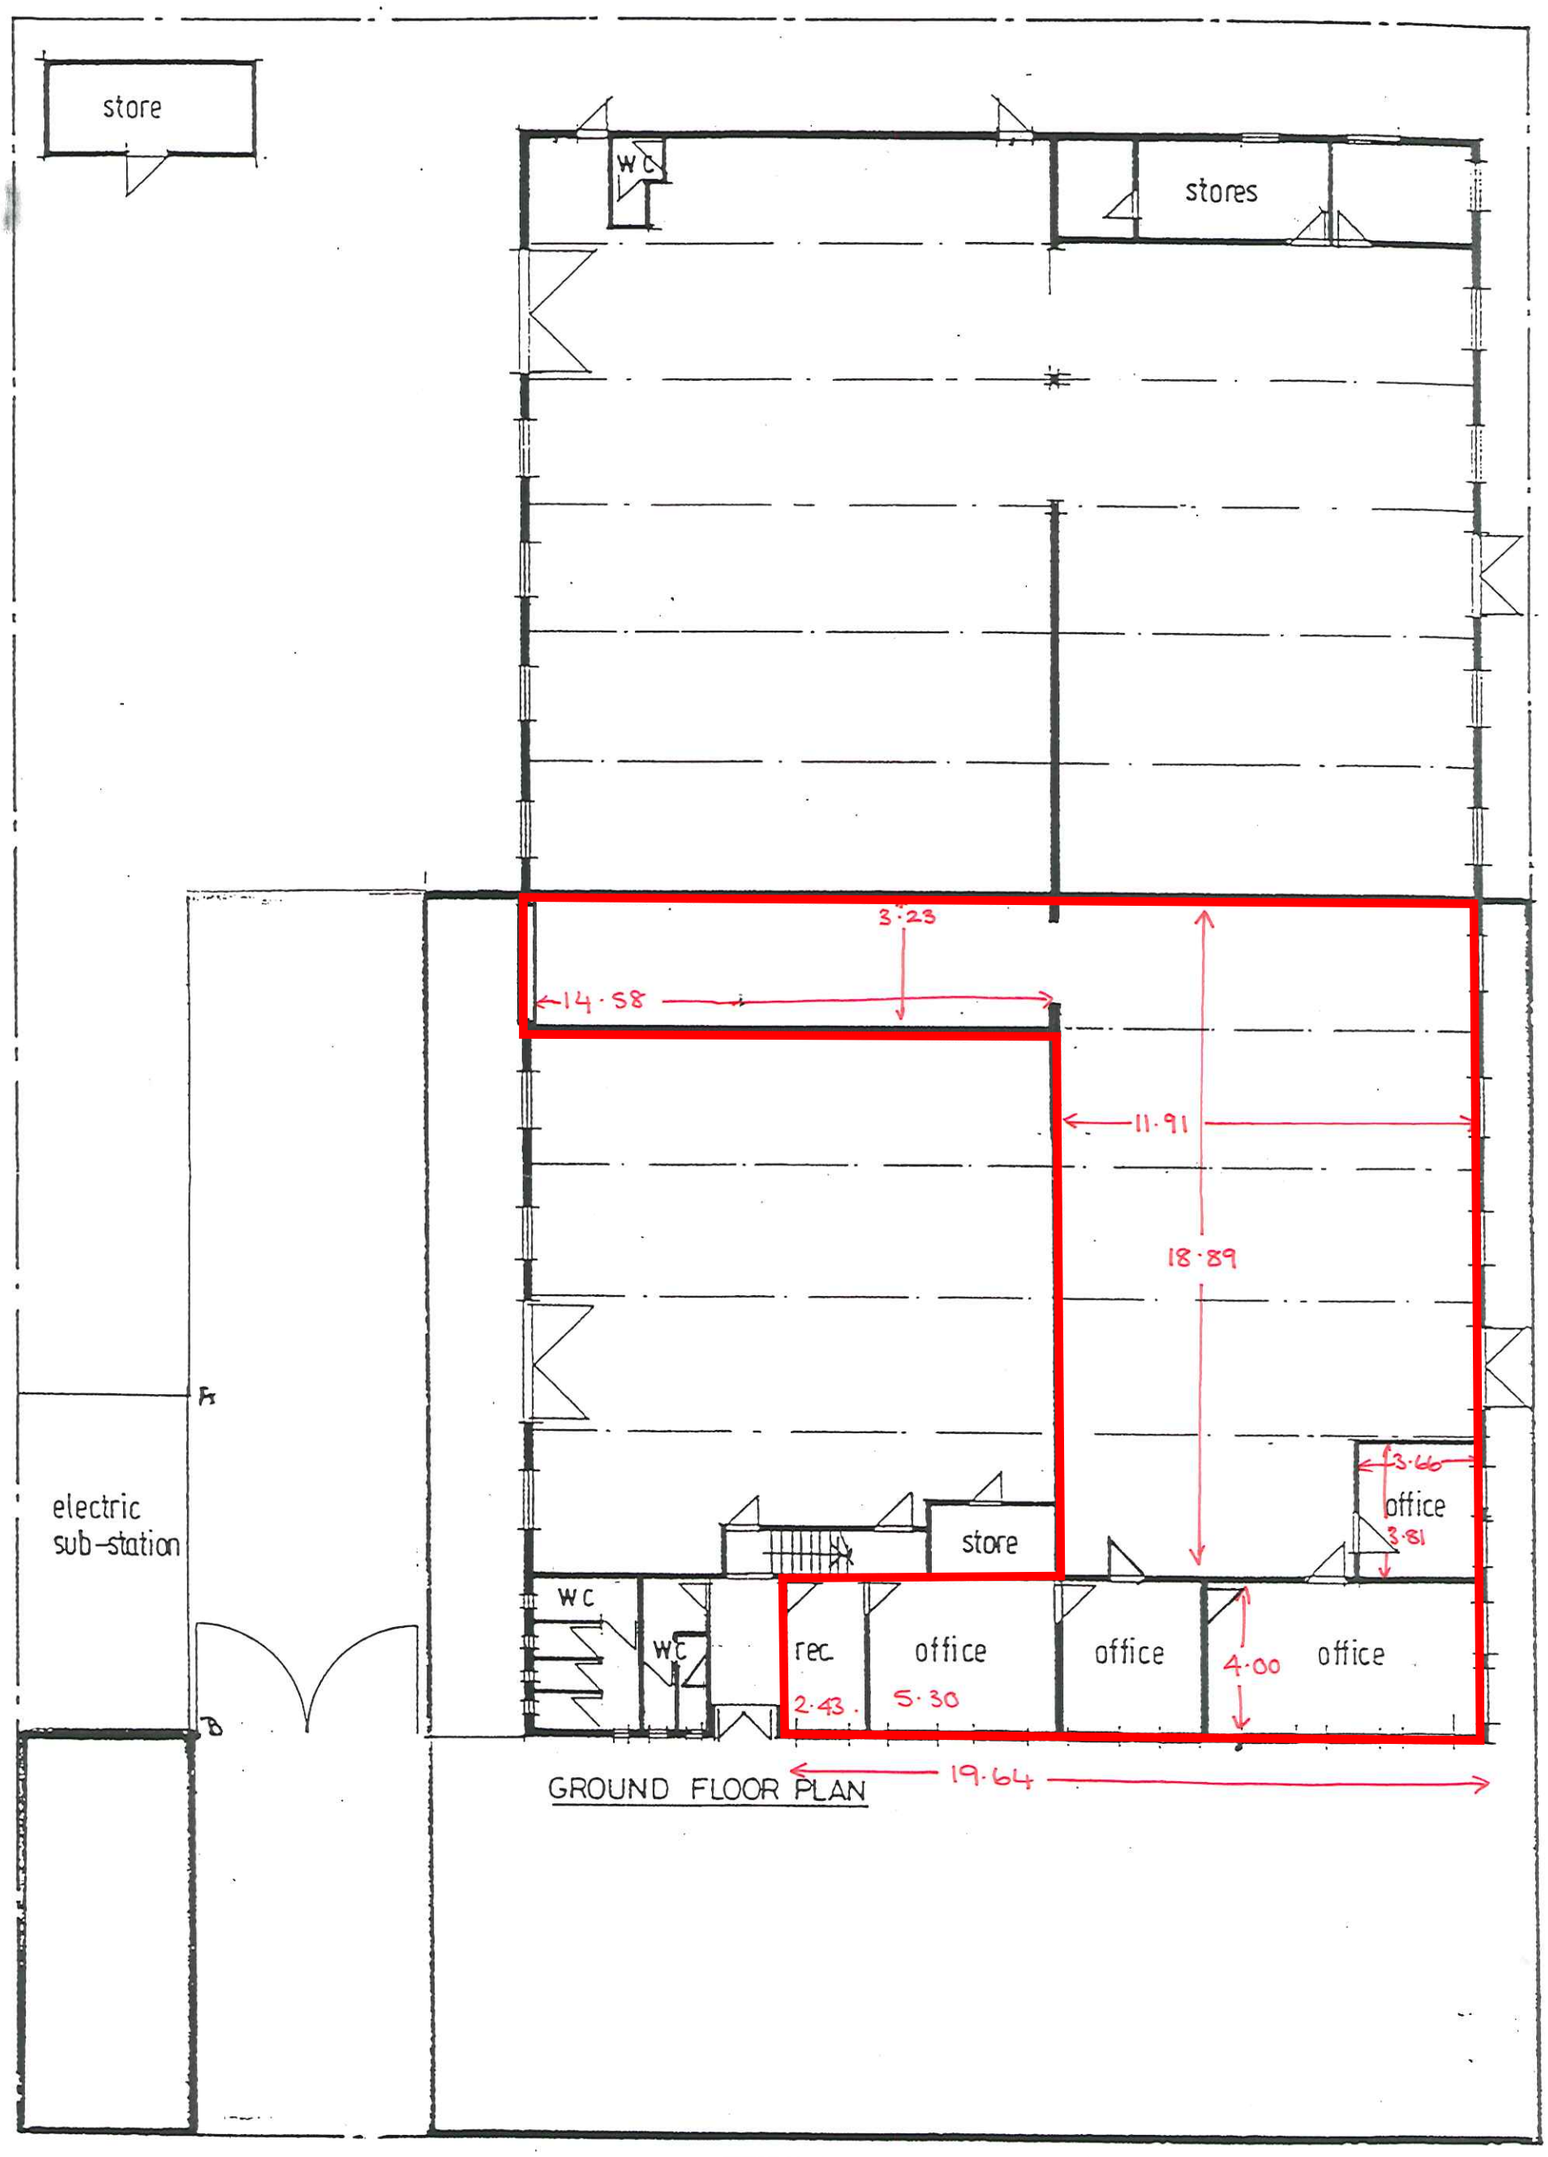

UNIT 18
DOMAN ROAD
CAMBERLEY
1:250

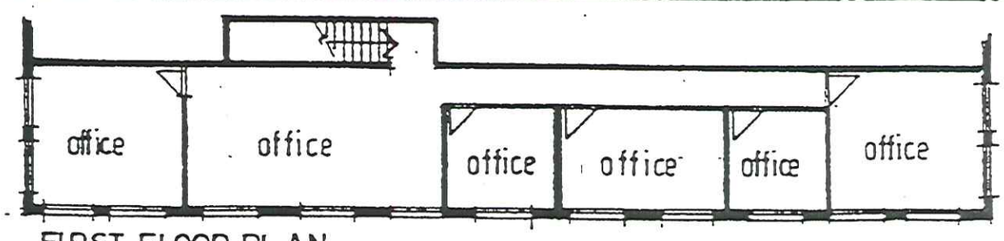

FIRST FLOOR PLAN